FilmL.A., Inc.
6255 W Sunset Blvd, 12th Floor
Hollywood, CA 90028
t: (213)977-8600 - f: (213)977-8601
www.filmla.com

Summary Information

Permit No: F00157779-A **Type of Permit:** FILMING **Release Date:** 10/23/2019

Production Company	BAXTERS PRODUCTIONS LLC
Insured Company Name	BAXTERS PRODUCTIONS LLC
Contact Phone No. 1	703-599-2204
Contact Phone No. 2	
Fax	
Address	8111 BEVERLY BLVD., SUITE 201 LOS ANGELES, California 90028
Production Title	THE BAXTERS
Type of Production	TV Drama

Producer	Dominic Ottersbach
Director	Alex Zamm
1st AD	Carley Sturgeon
Production Manager	Dominic Ottersbach
FilmL.A. Coordinator	Kristin Weber
Location Manager	William Coit
Primary Phone	Mobile - 310-210-7878
Secondary Phone	
Location Assistant	Elon Cook
Primary Phone	Mobile - 310-483-5951
Secondary Phone	

Fees

Notification Charge	$173.00
LA COUNTY ROAD INSPECTION FEE	$370.00
LA COUNTY ROAD APPLICATION FEE	$168.00
FILMLA NON-REFUNDABLE FILM PERMIT RIDER FEE	$111.00
LA COUNTY ROAD ENCROACHMENT PERMIT PROCESSING FEE	$306.00

Total Permit Fee $1,128.00

Number of Locations 1

NOT A PERMIT

FilmL.A., Inc.
6255 W Sunset Blvd, 12th Floor
Hollywood, CA 90028
t: (213)977-8600 - f: (213)977-8601
www.filmla.com

Summary Information — Location

Permit Number F00157779-A
Production Company BAXTERS PRODUCTIONS LLC
Insured Company BAXTERS PRODUCTIONS LLC
Production Title THE BAXTERS

Location Manager William Coit
Primary Phone Mobile - 310-210-7878
Secondary Phone

Location Address 4923 Angeles Vista Blvd, Unincorporated Los Angeles County, CA 90043
Location Type Private Residence
Prep Dates 10/24/2019 - 10/24/2019 07:00 - 22:00 1 day
Film Dates 10/25/2019 - 10/25/2019 07:00 - 22:00 1 day
Strike Dates 10/28/2019 - 10/28/2019 07:00 - 22:00
Open or Closed to the Public Closed

Generic Conditions
THE CONSUMPTION OF ALCOHOLIC BEVERAGES AND THE USE OF DRUGS, INCLUDING MARIJUANA, ON LOCATION BY ANY CAST, CREW, OR INVITED GUESTS IS STRICTLY PROHIBITED.
*Certain service and personnel fees required by jurisdictional agencies are not collected by FilmL.A. Any such fees must be paid directly to the appropriate agency, and a separate invoice will be provided to the permittee.
Community Survey Obtained
Equipment staging and vehicles may park on one side of the street only.
Must Maintain 5' Clearance on Sidewalks/Walkways
Must maintain local/emergency access
Must post "ROAD WORK AHEAD" signs, which must remain up until all activities on the roadway have been completed.
Must post "WET PAVEMENT AHEAD" signs. Traffic officers remain until pavement is dry
No cast or crew parking on area streets
No interference with merchant activity.
No interference with vehicular or pedestrian traffic
Number of uniformed officers listed on the permit is a minimum requirement. Permittee remains responsible for deploying a sufficient number of uniformed officers to provide traffic and crowd control to ensure the safety of the film crew and the public.
Traffic control must be done in accordance w/MUTCD
Traffic Officers Required
Uniformed officers shall have a copy of the film permit in their possession and are required to confirm that all traffic control signage devices are in place.

Please see attached document Angeles Vista btwn 4851 - 4955 Angeles Vista WS curb+1 - Baxters.pdf

Equipment on Location

Type	Quantity
5 Ton Truck	2
Camera cars	2
Catering Truck	1
Cube Trucks	3
Fire Extinguisher (2A10BC Minimum Rating)	4
Generator	1
Honey Wagons	1
Portable restrooms	2
Stakebed Trucks	2

Personnel on Location

Type	Quantity
Cast	5
Crew	55
LA County FSA assigned	1
Sheriff/CHP	1

Filming Activities Drive ups & away; Emergency vehicles with flashing lights; Equipment on sidewalk, in curb lane &

DRAFT NOT PERMIT

FilmL.A., Inc.
6255 W Sunset Blvd, 12th Floor
Hollywood, CA 90028
t: (213)977-8600 - f: (213)977-8601
www.filmla.com

Summary Information — Location

Permit Number F00157779-A
Production Company BAXTERS PRODUCTIONS LLC
Insured Company BAXTERS PRODUCTIONS LLC
Production Title THE BAXTERS

Location Manager William Coit
Primary Phone Mobile - 310-210-7878
Secondary Phone

across street; Exterior Dialogue; Interior Dialogue; OVERNIGHT PARKING ON 10/24 FOR TRUCKS ON STREET POSTING ;

Jurisdiction **Political:** Los Angeles County - Supervisor District 2 **Police:** Los Angeles County Sheriff **Fire:** Los Angeles County Fire Department

Approvals
LOS ANGELES COUNTY PUBLIC WORKS - FINAL APPROVERS — Linda Ayers
LOS ANGELES COUNTY ROAD DEPARTMENT - WESTCHESTER (PO3) — Hooman Abarkohanai

Coordinator Note LA COUNTY FIRE. #19-2950-38. FSA & (4) 2A10BC FIRE EXTINGUISHERS REQUIRED.

Coordinator Note RIDER A: RELEASES LOCATION. PENDING INFO. RIDER FEE DUE.

Parking

Base Camp Location Type : Other Location — 3650 W Martin Luther King Blvd, Los Angeles, CA, 90008

Crew Parking Location Type : Other Location — 3650 W Martin Luther King Blvd, Los Angeles, CA, 90008

Parking Notes
Baldwin Hills Crenshaw Shopping Center Parking Lot

BASE CAMP AND ALL CAST, CREW, PERSONAL AND EXTRAS VEHICLE PARKING WILL BE ON (PRIVATE) PROPERTY ONLY - ABSOLUTELY NO CAST, CREW, EXTRAS, AUDIENCE OR PERSONAL VEHICLES TO BE PARKED ON AREA STREETS, ROADS (INCLUDING SHOULDERS) OR ALLEYS.

Posting "No Parking" signs N/S ANGELES VISTA, FROM 4851 ANGELES VISTA - 4955 ANGELES VISTA

Approximate Footage County Parking **Log Number**

Date(s) 10/24/2019 to 10/25/2019 **Time(s)** 00:00 to 00:00

Lane / Full Closure N/S CURB PLUS ADJACENT ANGELES VISTA, 4851 ANGELES VISTA - 4955 ANGELES VISTA
Approximate Footage 0 - 300

Date(s) 10/24/2019 to 10/25/2019 **Time(s)** 07:00 to 22:00

NOT A PERMIT

Permit #F00157779-A

ALL TRAFFIC CONTROL WILL BE INSTALLED TO MEET OR EXCEED THE LATEST CA-MUTCD MINIMUM REQUIREMENTS

TRAFFIC SIGNAL

TRAFFIC CONE

TYPE I W/ SIGN

FLASHING ARROW SIGN (FAS)

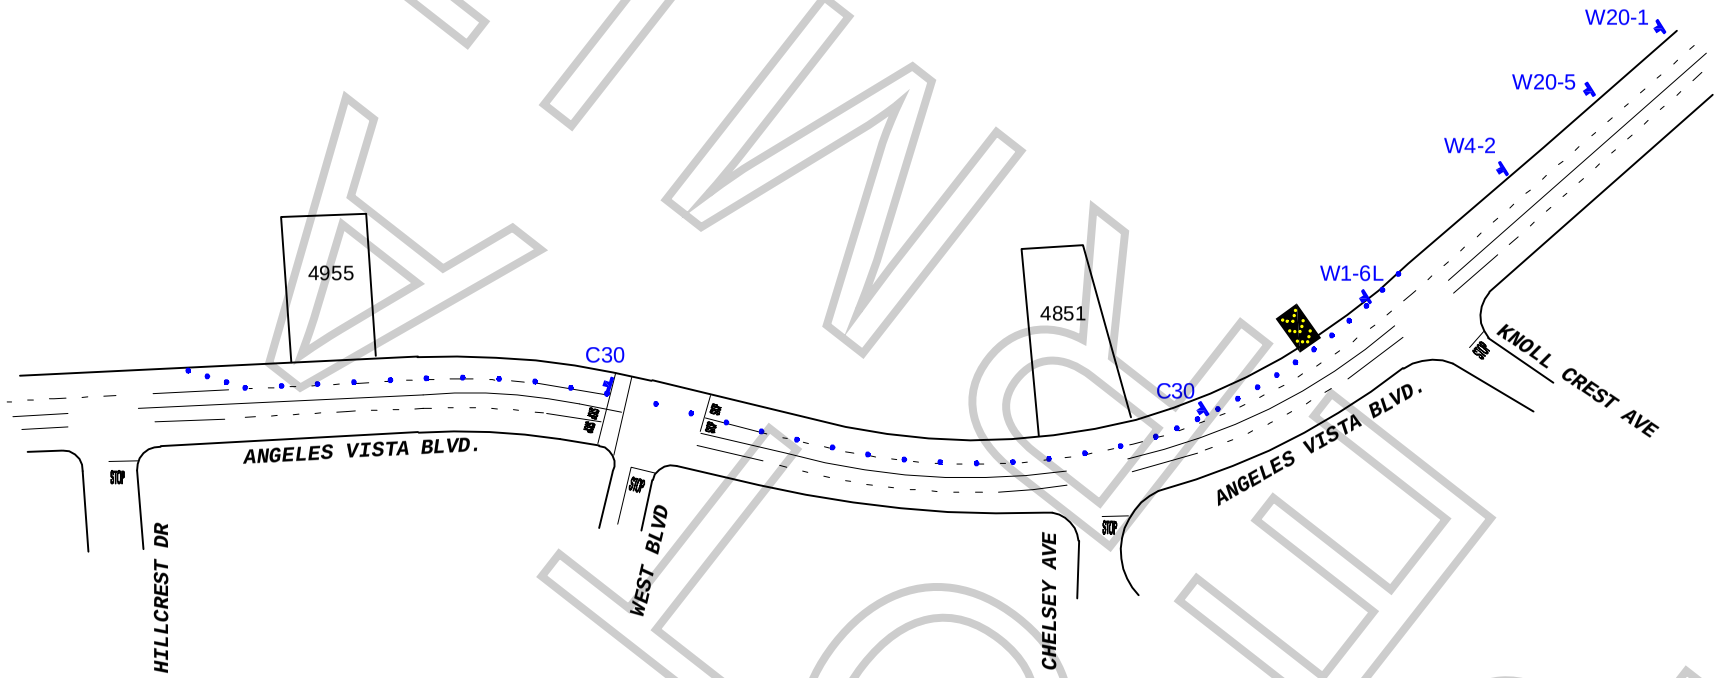

WORK ZONE TRAFFIC CONTROL PLAN
GENERAL NOTES

1. DATE/TIME: FROM 10-24-19 07:00 HOURS TO 10-25-19 22:00HOURS.

2. ALL SIGNING, STRIPING, AND TRAFFIC CONTROL DEVICES SHALL CONFORM TO THE (CURRENT) STATE OF CALIFORNIA DEPARTMENT OF TRANSPORTATION (CALTRANS) STANDARD PLANS AND STANDARD SPECIFICATIONS, CALIFORNIA MUTCD, AND ANY ADDENDUMS THERETO, AND AS SHOWN ON THESE PLANS, SYMBOLS AND ABBREVIATIONS USED ARE SHOWN ON CALTRANS STANDARD PLANS.
3. THERE WILL BE NO INTERFERENCE WITH TRAFFIC SIGNALS OR CROSSWALKS.
4. CONES WILL BE 28" MINIMUM HEIGHT AND HAVE REFLECTORIZED SLEEVES FOR NIGHT WORK.
5. POLICE WILL DIRECT TRAFFIC IF NECESSARY.

TCP FOR: BAXTERS

LOCATION: W/S CURB +1 - ANGELES VISTA
FROM 4851 TO 4955 ANGELES VISTA
VIEW PARK, CALIFORNIA

CONTACT: ELON COOK
PH# 310.483.5951

JCL TRAFFIC SERVICES
(213) 622-9775
C31-CA Lic # 805357

DATE | REVISIONS

DRAFTER: E. RAMIREZ
SCALE: N.T.S.
FILM LA: KRISTIN WEBER

FINAL COPY